**Name of Work:** Drilling of New Borewell Providing pump and Motor and Pipline at Various places in ward No 06 Byatarayanapura Sub Division

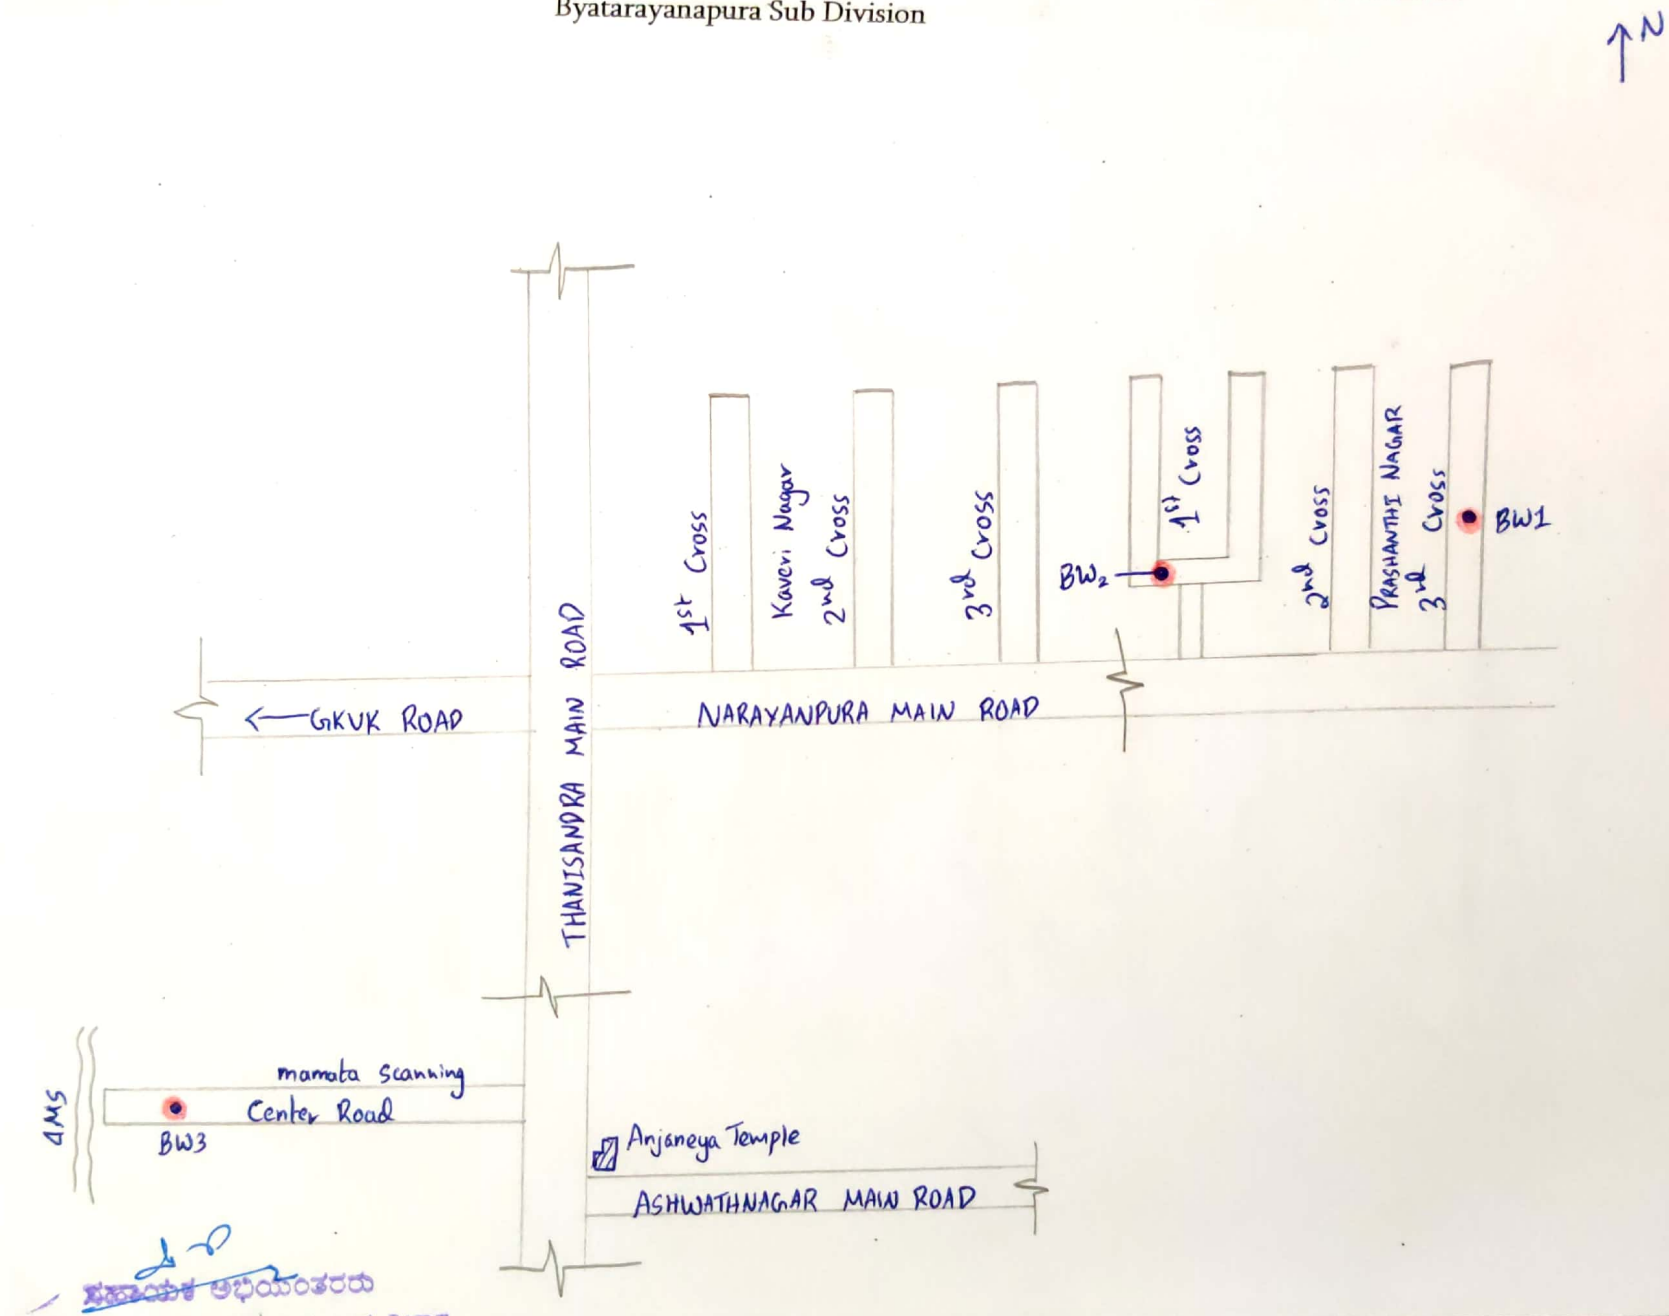


ಸಹಾಯಕ ಅಭಿಯಂತರರು
ಬಿ.ಬಿ.ಎಂ.ಪಿ ಬ್ಯಾಟರಾಯನಪುರ ಉಪ ವಿಭಾಗ

Scanned with CamScanner

Name of Work: Drilling of New Borewell Providing pump and Motor and Pipline at Various places in ward No 06
Byatarayanapura Sub Division

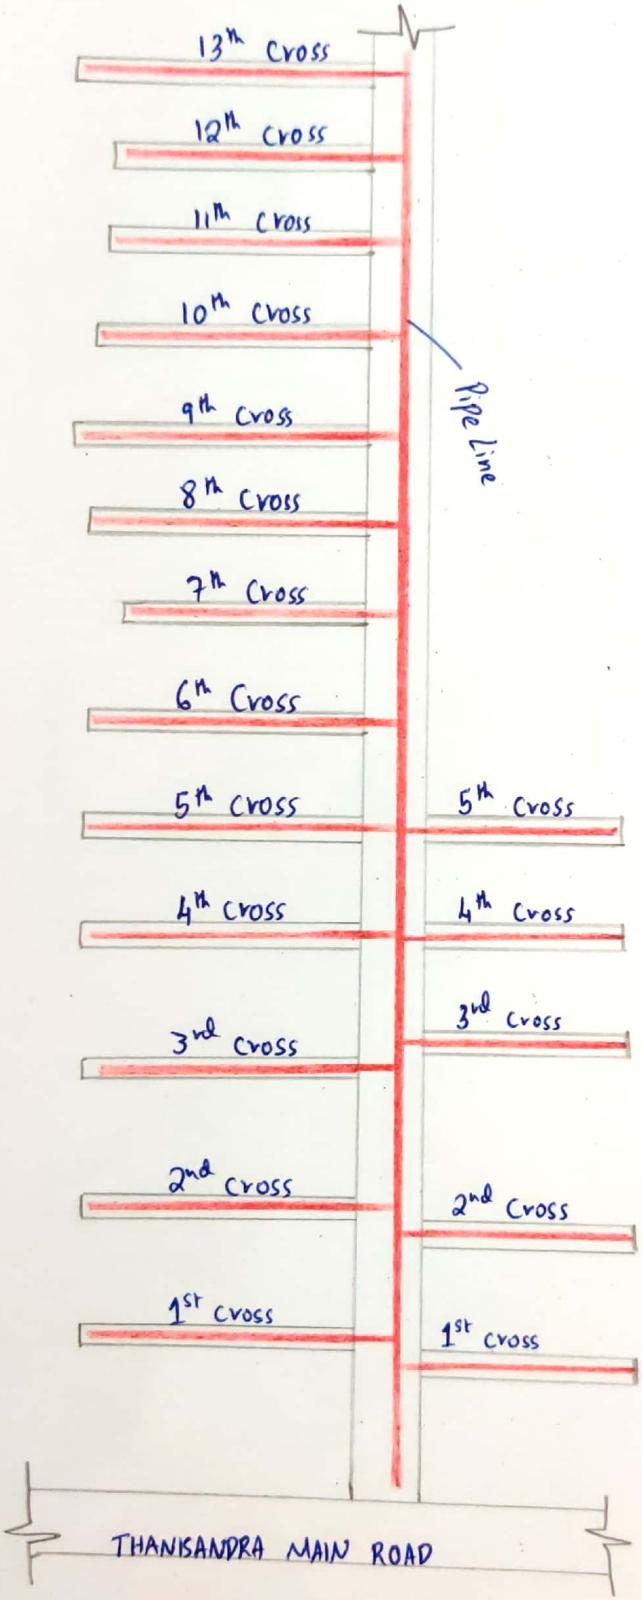


Scanned with CamScanner